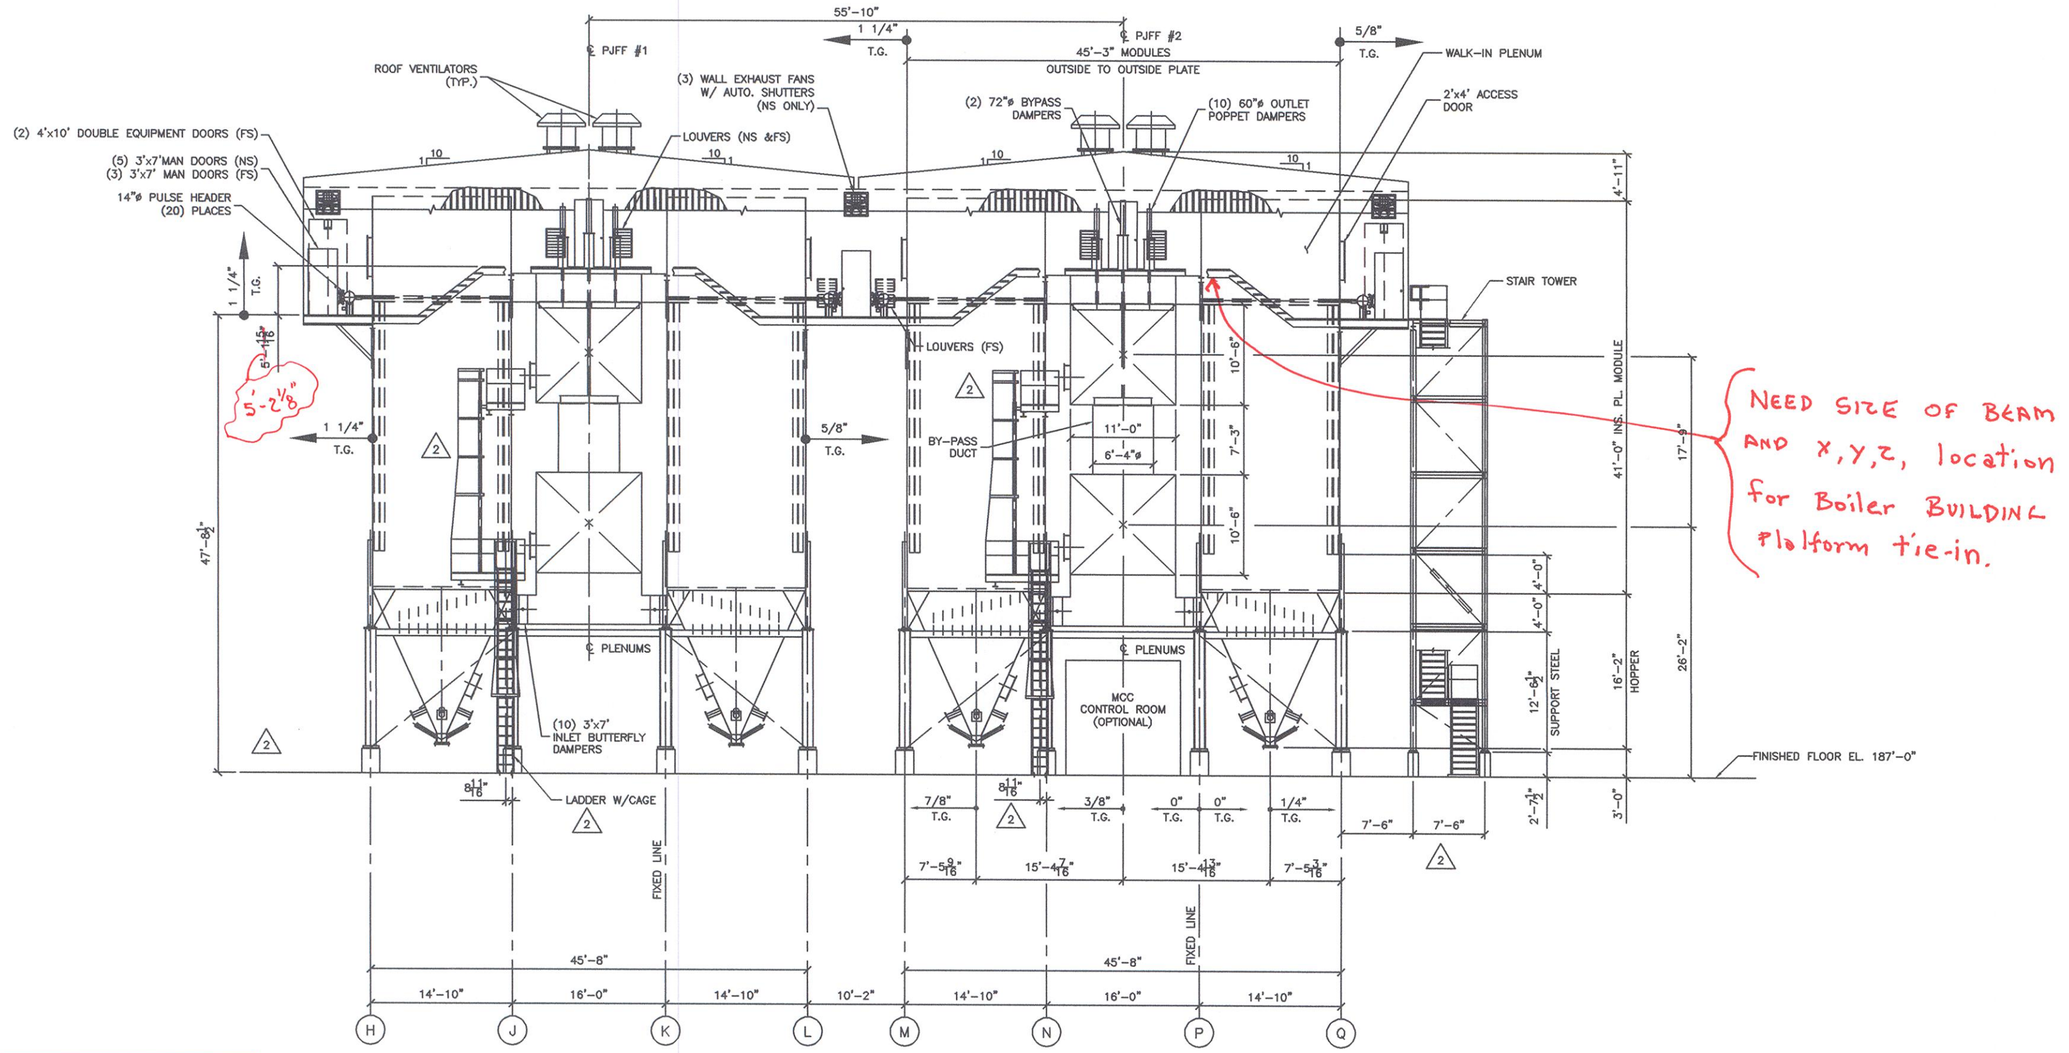

PJFF END ELEVATION

DUCTWORK, SODIUM BICARBONATE & PAC SILOS NOT SHOWN
LOOKING SOUTH

metso power
3430 Toringdon Way
Charlotte, NC 28277
(704) 541-1453

- [x] REVIEWED - WITH COMMENTS
- [ ] REVIEWED - WITHOUT COMMENTS
- [x] SUBMIT CERTIFIED - RELEASED FOR FABRICATION
- [ ] REJECTED - RESUBMIT
- [ ] CERTIFIED ACCEPTED

SIGNED: TLS/BV DATE: 8/31/11

THIS REVIEW DOES NOT SUPERSEDE REQUIREMENTS OF PURCHASE ORDER, DESIGN DRAWINGS, SPECIFICATIONS, CODES OR REGULATIONS. THE CONTRACTOR / SUPPLIER IS NOT RELIEVED FROM RESPONSIBILITY FOR ERRORS OR OMISSIONS.

RECEIVED DATE: 08/22/2011

METSO Internal Use Only
[x] Erection Document [ ] Non-Erection Document

REV.	ZONE	DESCRIPTION	APP'D	DATE
2	–	S.E. STAIR TOWER DELETED; N.W. STAIR TOWER REVISED; ID BLOCK ADDED; ADDED C.I. DOORS & LADDERS W/CAGE.	RJB	8/18/11
1	–	COLUMN DESIGNATIONS H–Q WAS 1–8. 2'–7 1/2" WAS 7 1/2". FINISH FLOOR EL. WAS 0.	GCS	5/23/11
0	–	INITIAL ISSUE	GCS	04/22/11

METSO DOC ID P00035217

THIS DOCUMENT AND THE INFORMATION IT CONTAINS ARE THE PROPERTY OF CLYDE BERGEMANN EEC, ARE DISCLOSED IN CONFIDENCE FOR LIMITED USE, AND MUST BE SURRENDERED TO CLYDE BERGEMANN EEC ON DEMAND. DISCLOSURE, PUBLICATION, DUPLICATIONS, OR DISTRIBUTION OF THIS DOCUMENT WITHOUT PRIOR WRITTEN AUTHORIZATION FROM CLYDE BERGEMANN EEC IS PROHIBITED. COPYRIGHT CLYDE BERGEMANN EEC AS OF THE DATE "DRAWN" OR "REVISED".

CLYDE BERGEMANN EEC
7380 Coca-Cola Drive
Baltimore, MD 21076 USA

DRAWN	CNS	03/29/11
CHECKED	RJB	04/21/11
APPROVED	JRE	04/21/11
APPROVED		

METSO POWER
METSO PROJECT 190022 GREC
GAINESVILLE, FLORIDA

BIOMASS GENERATING FACILITY
APC EQUIPMENT
GENERAL ARRANGEMENT

CONTRACT NO. 440034B | DWG. NO. D2 | SHT: 2
SCALE: | REV. 2

Plot Scale: