Rev	Revision note	Created by	Checked by	Approved by	Date
0	released	cherajagk	clicloppst	clicrayre	2012.05.07

SECONDARY AIR DUCTING ISOMETRIC DRAWING REFERENCES

DUCT LINE NO.	DUCT DRAWING NO.	P & ID NO.
SEA-1622-48x50A1-B01	P00066710	P00028043
SEA-1638-48x50A1-B01	P00066710	P00028043
SEA-1618-114x308A1-B01	P00066713	P00028043
SEA-1618-76x114A1-B02	P00066713	P00028043
SEA-1631-114x308A1-B01	P00066716	P00028043
SEA-1631-76x114A1-B02	P00066716	P00028043
SEA-1621-48x50A1-B01	P00066719	P00028043
SEA-1637-48x50A1-B01	P00066719	P00028043
SEA-1623-48x66A1-B01	P00066721	P00028043
SEA-1624-48x50A1-B01	P00066724	P00028043
SEA-1625-36x63A1-B01	P00066724	P00028043
SEA-1633-48x66A1-B01	P00066727	P00028043
SEA-1634-48x50A1-B01	P00066730	P00028043
SEA-1643-36x63A1-B01	P00066730	P00028043
SEA-1600-98.5x98.5A1-B01	P00066754	P00028040
SEA-1600-140x140A1-B02	P00066754	P00028040
SEA-1614-140x140A1-B01	P00066754	P00028040
SEA-1614-105x106A1-B02	P00066754	P00028040
SEA-1649-63.5x611A1-B01	P00066752	P00028043

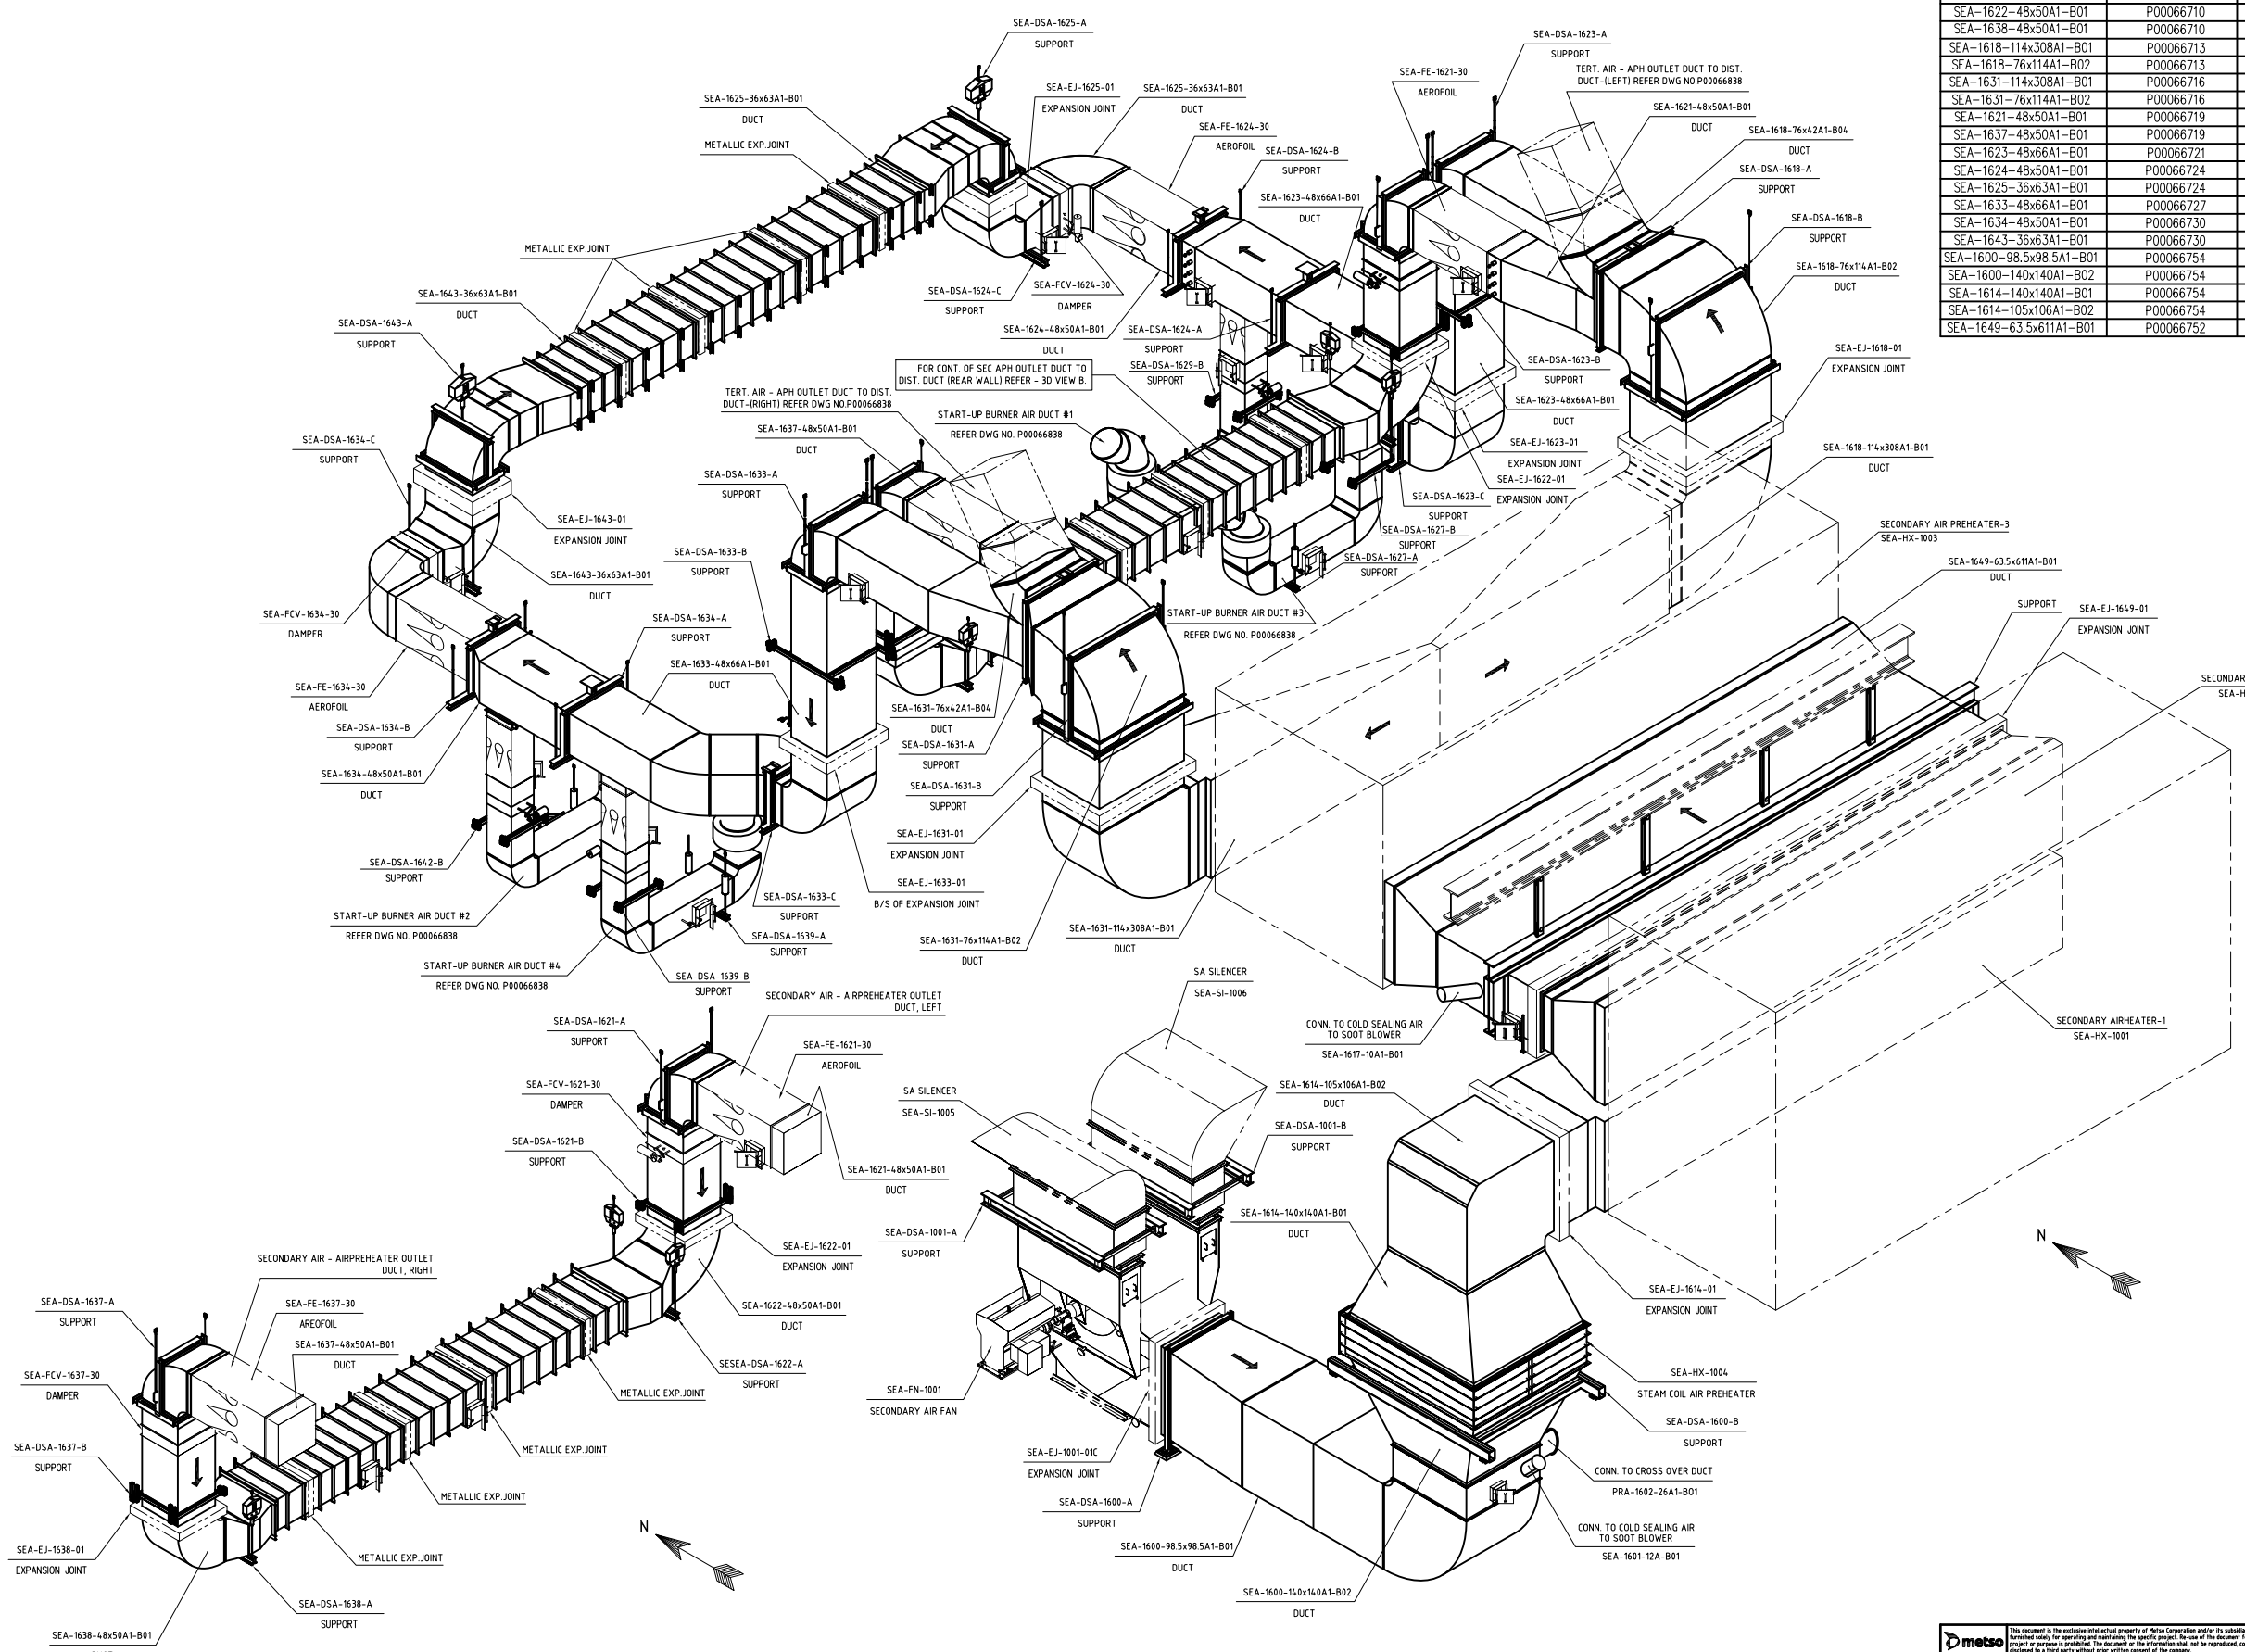

SECONDARY AIR DUCT - REAR WALL DISTRIBUTION DUCT & AIRPREHEATER OUTLET DUCT TO DIST.DUCT REAR WALL

3D VIEW B.

SECONDARY AIR DUCT

3D VIEW A

metso

This document is the exclusive intellectual property of Metso Corporation and/or its subsidiaries and is furnished solely for operating and maintaining the specific project. Re-use of the document for any other project or purpose is prohibited. The document or the information shall not be reproduced, copied or disclosed to a third party without prior written consent of the company.

Scale: E

Scale: 3/8" = 1'-0"

Proj. no: 190022

Proj. name: GREC LLC- Gainesville FL

Title: SECONDARY AIR DUCT SYSTEM GENERAL ARRANGMENT

Code: B50210

Title:

Status: Certified for Construction

Doc. #: P00066837

Revision: 0

AutoCAD DRAWING DO NOT REVISE MANUALLY